SKETCH SHOWING CONSTRUCTION OF RCC DRAIN OPP TO ANJANEYA TEMPLE, ABBIGERE VILLAGE IN WARD NO-12 IN SHETTYHALLI SUB DIVISION.

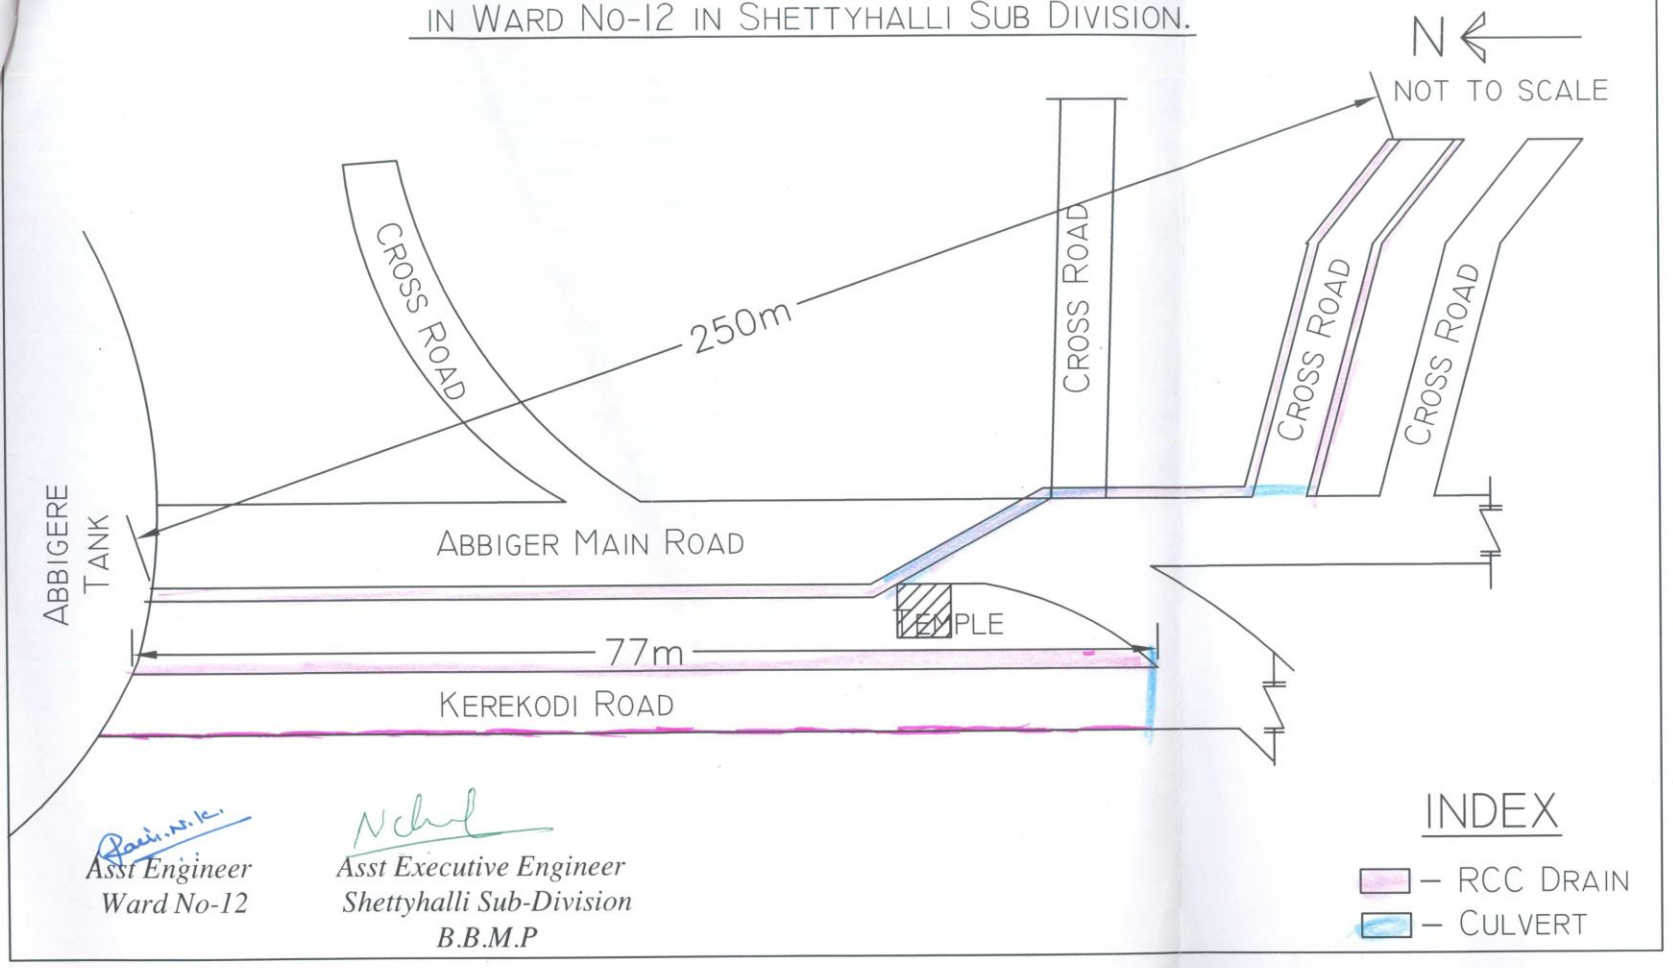

Asst Engineer
Ward No-12

Asst Executive Engineer
Shettyhalli Sub-Division
B.B.M.P